
266,97 | 344,54 | 236,78 | 4 | 4.5 | 2

Villa Van Gogh


Int.: 611,52 / Ter.: 236,78

4 Bedroom

Ground Floor

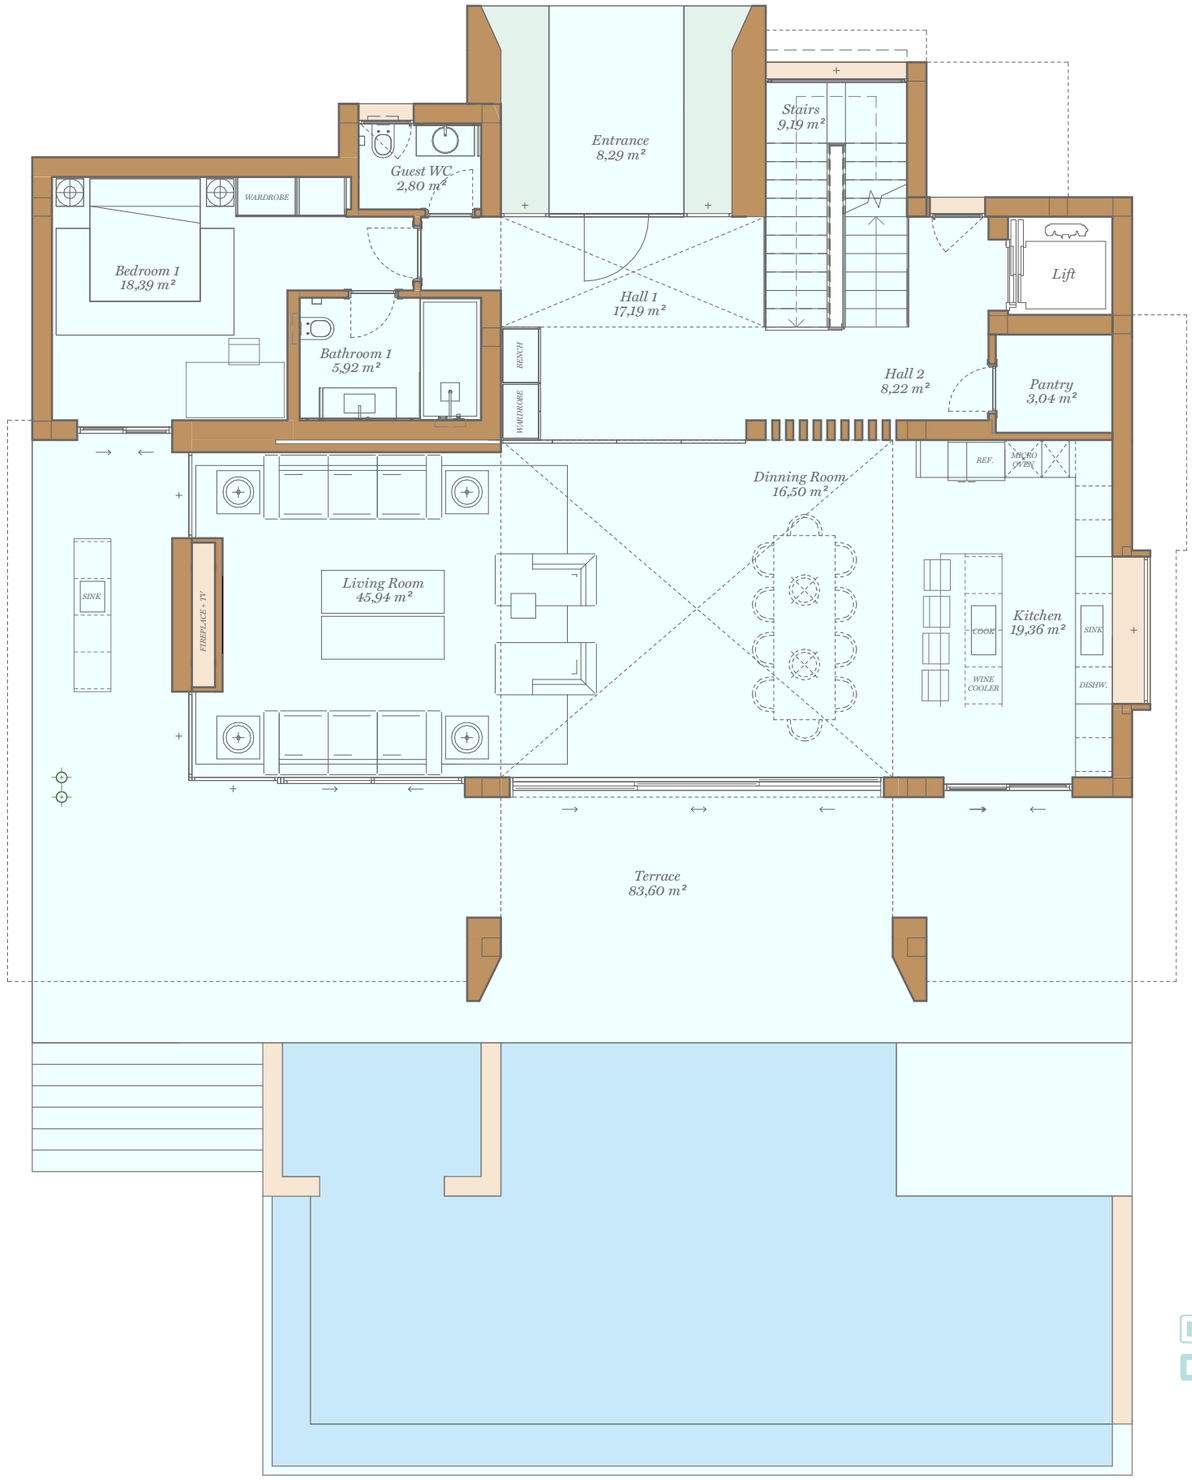

Site Plan

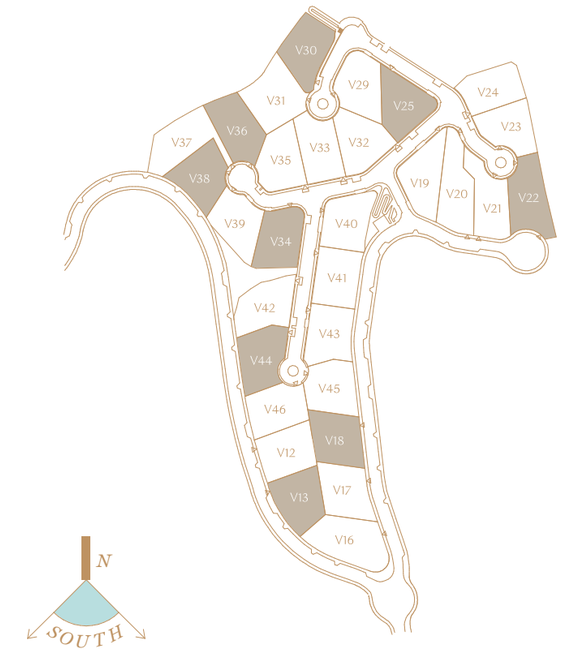

Ground Floor

Indoor Usable Area	*146,55 m²*
Terrace Usable Area	*91,89 m²*
Total Usable Area	*238,45 m²*
Total Usable Area *(D 218/2005)*	*161,21 m²*
Indoor Constructed Area	*164,44 m²*
Terrace Constructed Area	*98,74 m²*
Total Constructed Area	*263,18 m²*

0 1 2 3 4 5 E: 1/100

This document is for information only. The areas and dimensions shown are aproximate and can be modified for technical reasons and/or administrative issues. All furniture shown is for illustrative purposes only.
The lighting is designed in line with the furniture layout displayed. This is a generic villa layout, for the actual layout of your plot, please make contact with sales office.
Sauna Room al basement level is optional and subject to particular buildability available at each plot.


266,97 | 344,54 | 236,78 | 4 | 4.5 | 2

Villa Van Gogh


Int.: 611,52 / Ter.: 236,78

4 Bedroom

First Floor

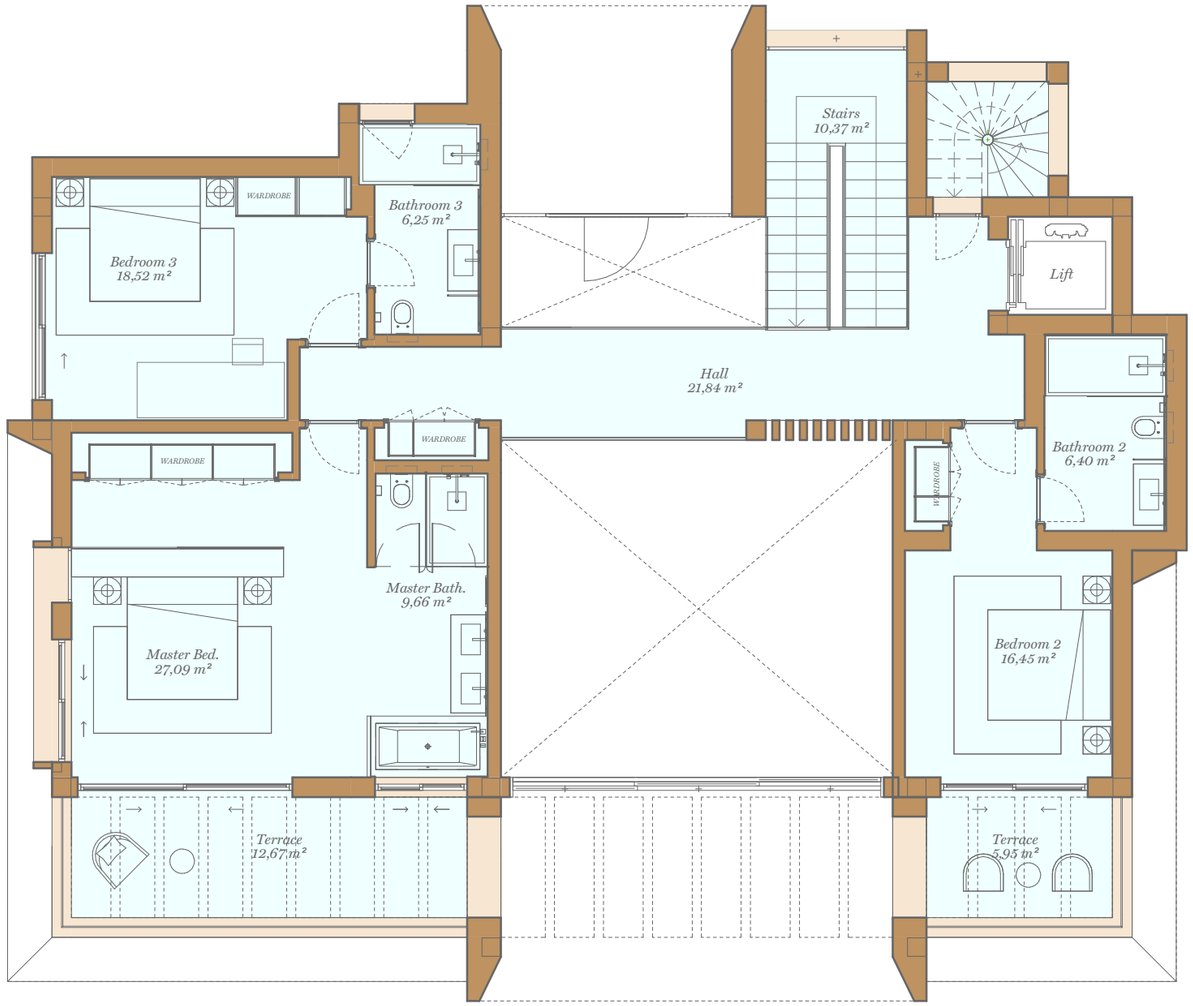

Site Plan

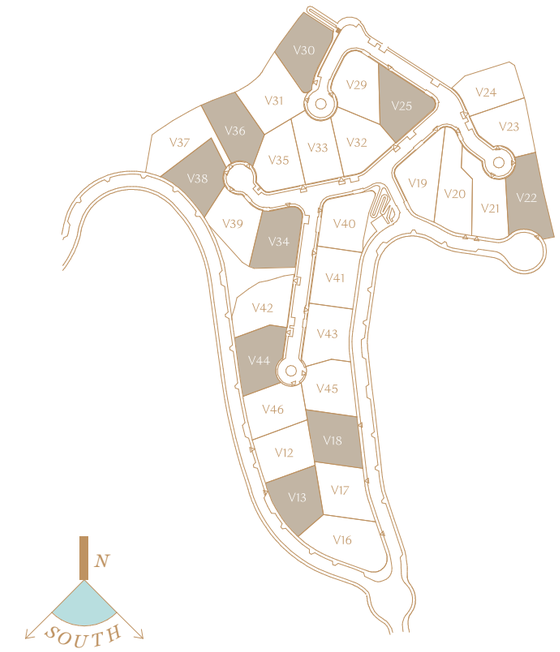

First Floor

Indoor Usable Area	*116,58*	m^2
Terrace Usable Area	*18,63*	m^2
Total Usable Area	*135,21*	m^2
Total Usable Area *(D 218/2005)*	*128,24*	m^2
Indoor Constructed Area	*180,11*	m^2
Terrace Constructed Area	*25,64*	m^2
Total Constructed Area	*205,74*	m^2

0 1 2 3 4 5 E: 1/100

This document is for information only. The areas and dimensions shown are aproximate and can be modified for technical reasons and/or administrative issues. All furniture shown is for illustrative purposes only.
The lighting is designed in line with the furniture layout displayed. This is a generic villa layout, for the actual layout of your plot, please make contact with sales office.
Sauna Room al basement level is optional and subject to particular buildability available at each plot.


266,97 | 344,54 | 236,78 | 4 | 4.5 | 2

Villa Van Gogh

Int.: 611,52 / Ter.: 236,78

4 Bedroom

Roof Floor

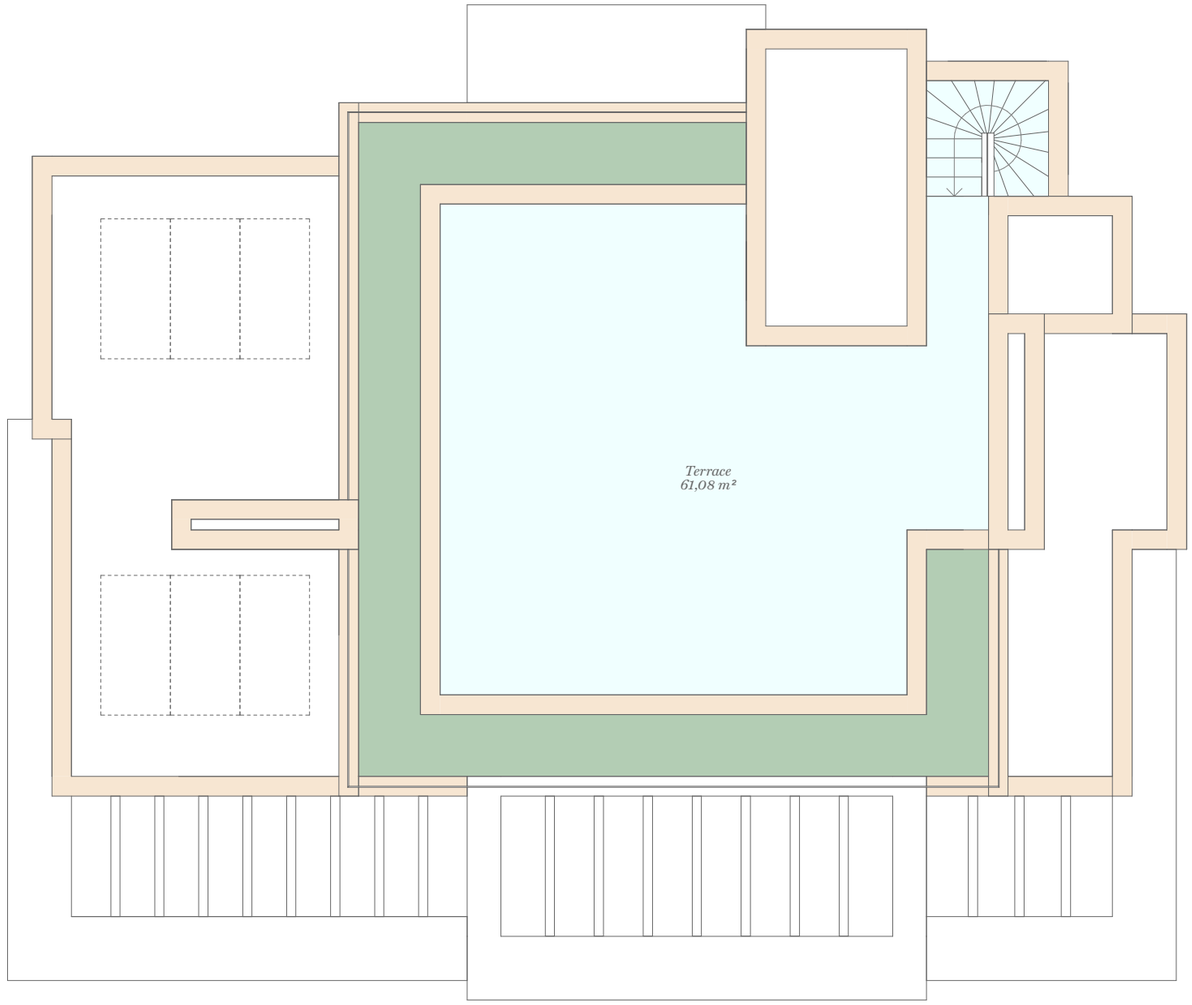

Site Plan



Roof Floor

Indoor Usable Area	-	m²
Terrace Usable Area	61,08	m²
Total Usable Area	61,08	m²
Total Usable Area *(D 218/2005)*	-	m²

Indoor Constructed Area	-	m²
Terrace Constructed Area	112,40	m²
Total Constructed Area	112,40	m²

0 1 2 3 4 5 E: 1/100

This document is for information only. The areas and dimensions shown are aproximate and can be modified for technical reasons and/or administrative issues. All furniture shown is for illustrative purposes only.
The lighting is designed in line with the furniture layout displayed. This is a generic villa layout, for the actual layout of your plot, please make contact with sales office.
Sauna Room al basement level is optional and subject to particular buildability available at each plot.


266,97 | 344,54 | 236,78 | 4 | 4.5 | 2

Villa Van Gogh

Int.: 611,52 / Ter.: 236,78

4 Bedroom

Basement

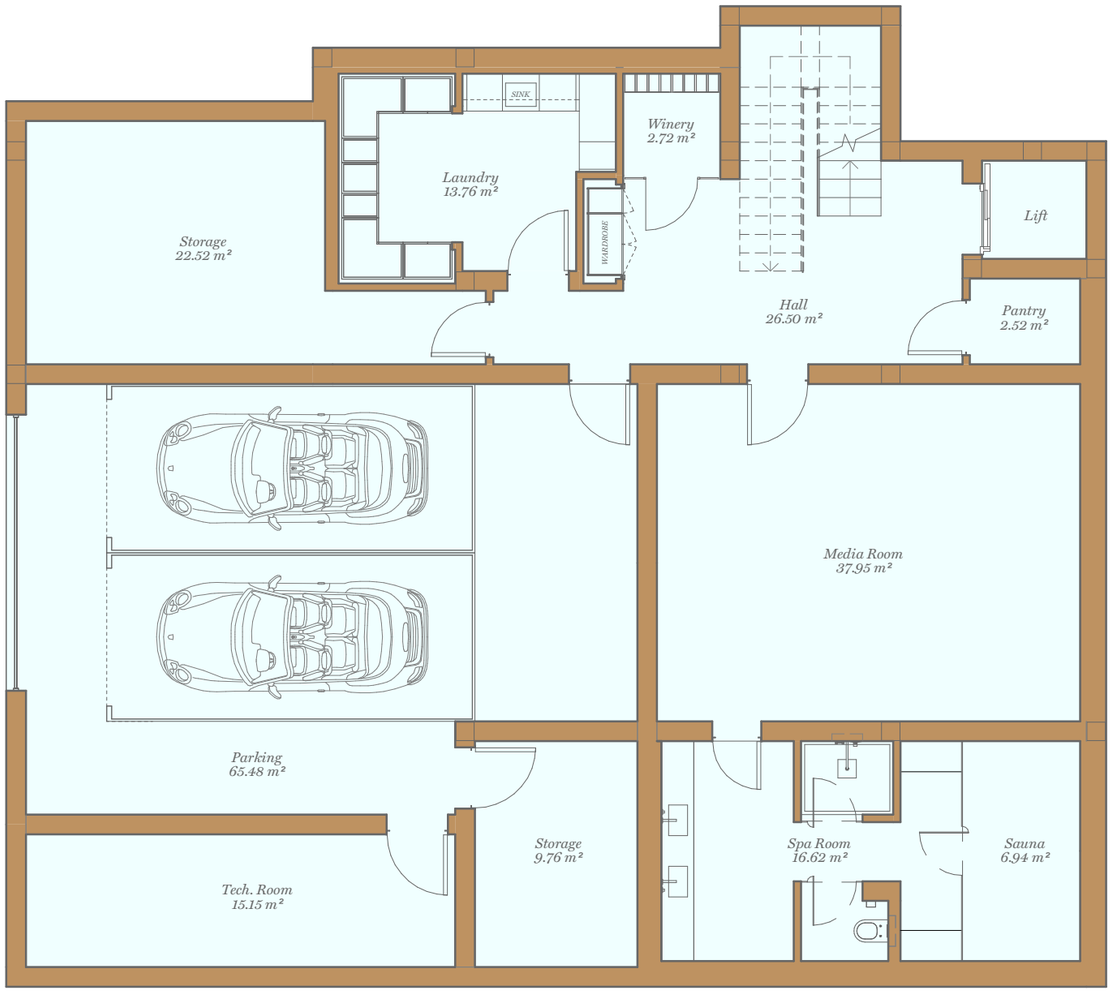

Site Plan



Basement

Indoor Usable Area	428,32 m²
Terrace Usable Area	- m²
Total Usable Area	428,32 m²
Total Usable Area (D 218/2005)	471,15 m²

Indoor Constructed Area	266,97 m²
Terrace Constructed Area	- m²
Total Constructed Area	266,97 m²

0 1 2 3 4 5 E: 1/100

This document is for information only. The areas and dimensions shown are aproximate and can be modified for technical reasons and/or administrative issues. All furniture shown is for illustrative purposes only.
The lighting is designed in line with the furniture layout displayed. This is a generic villa layout, for the actual layout of your plot, please make contact with sales office.
Sauna Room al basement level is optional and subject to particular buildability available at each plot.