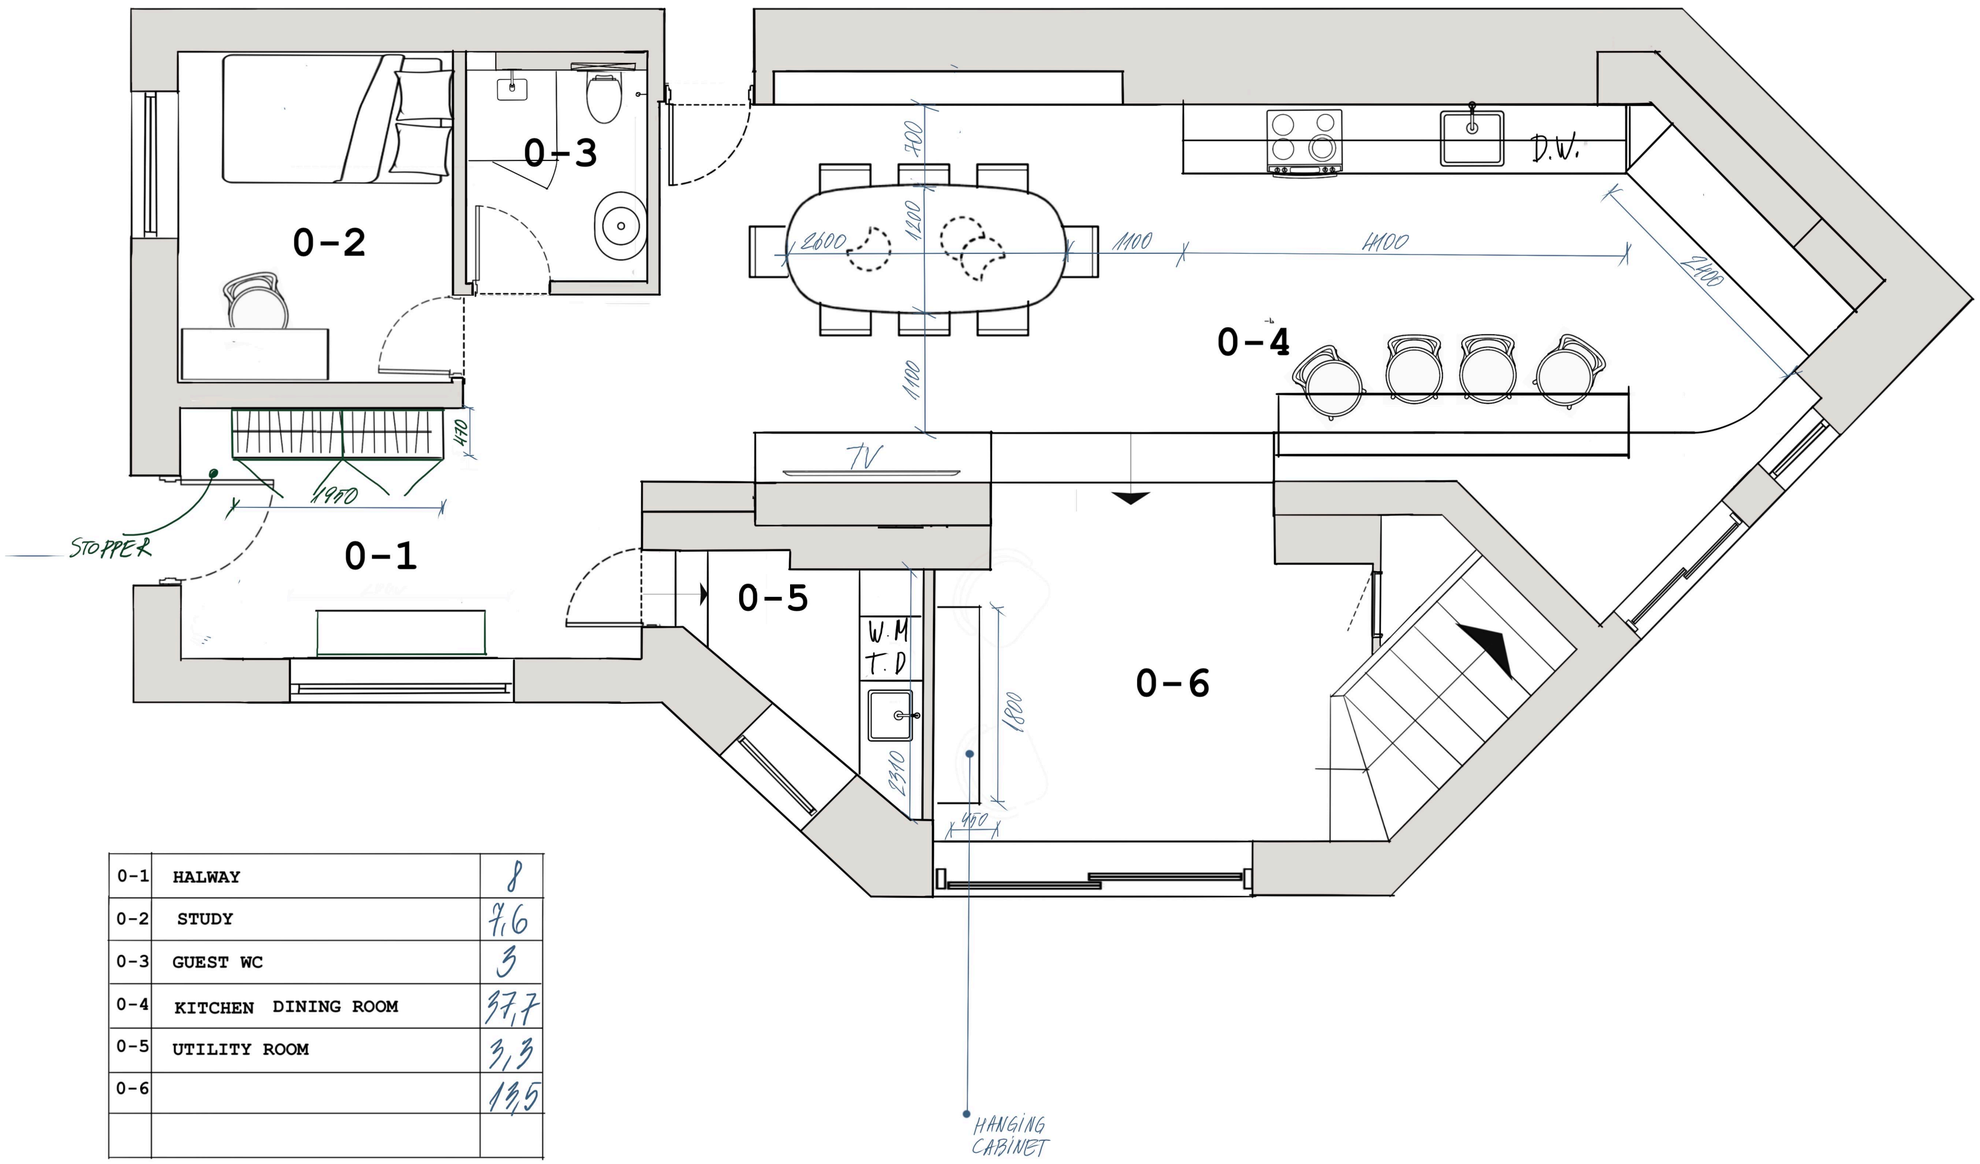


0-1	HALWAY	8
0-2	STUDY	7,6
0-3	GUEST WC	3
0-4	KITCHEN DINING ROOM	37,7
0-5	UTILITY ROOM	3,3
0-6		13,5

0 1m 2m

Interior design project

VILLA MADRISA

Project menager Marija Rudakova +371 29536374

A2	1:40			Sign	Date
					27.06.24

FURNITURE PLAN, GROUND FLOOR

Page

AGNES RUDZITE **INTERIORS**