

18 INDIVIDUALLY DESIGNED SUSTAINABLE VILLAS

VILLA
Nº7

VILLA Nº7

Villa Nº7 sits on a south-facing plot with amazing views across the Mediterranean to Gibraltar. The carefully thought-out orientation of the villa ensures uninterrupted sea views and complete privacy. The villa has generous terraces, making the most of the fabulous Marbella climate, and an ample garden with enough room for an organic vegetable plot if so desired. In key parts of the villa the windows disappear into the walls, framing the undisturbed, panoramic views of the idyllic natural surroundings. There are four spacious ensuite bedrooms, with the Master Suite and two guest bedrooms enjoying their own private terraces. Built over four floors with a basement of nearly 200 metres squared, this is a perfect family home.






VILLA Nº7

SECOND FLOOR	20,94 m²
FIRST FLOOR	144,29 m²
GROUND FLOOR	111,36 m²
BASEMENT	258,00 m²
TOTAL	**534,59 m²**
TERRACES	39,16 m²
PERGOLAS	48,69 m²
CARPORT	41,44 m²
COMMON AREA	8,70 m²
TOTAL	**672,58 m²**
PLOT	**1.337,00 m²**
GARDEN	155,25 m²
SWIMMING POOL	56,43 m²
TOTAL USEFUL AREA DECREE 218/2005	**495,94 m²**

These images are not contractual but only for illustrative purposes. The images are subject to technical, legal or commercial modifications approved by the project management or the competent authority. The 3D images corresponding to the facades, common elements, and the rest of the spaces are merely indicative and will be subject to verification or Modification in the technical projects. The furniture of the 3D images is not included and the equipment of the villas will be indicated in the corresponding building and quality specifications. The energy certification corresponds with the one established in the project in process. All the information and documentation will be provided according to the terms established in the Royal Decree 515/1989 and in the rest of the autonomous or state regulations currently in force that could complement the Mentioned Decree.

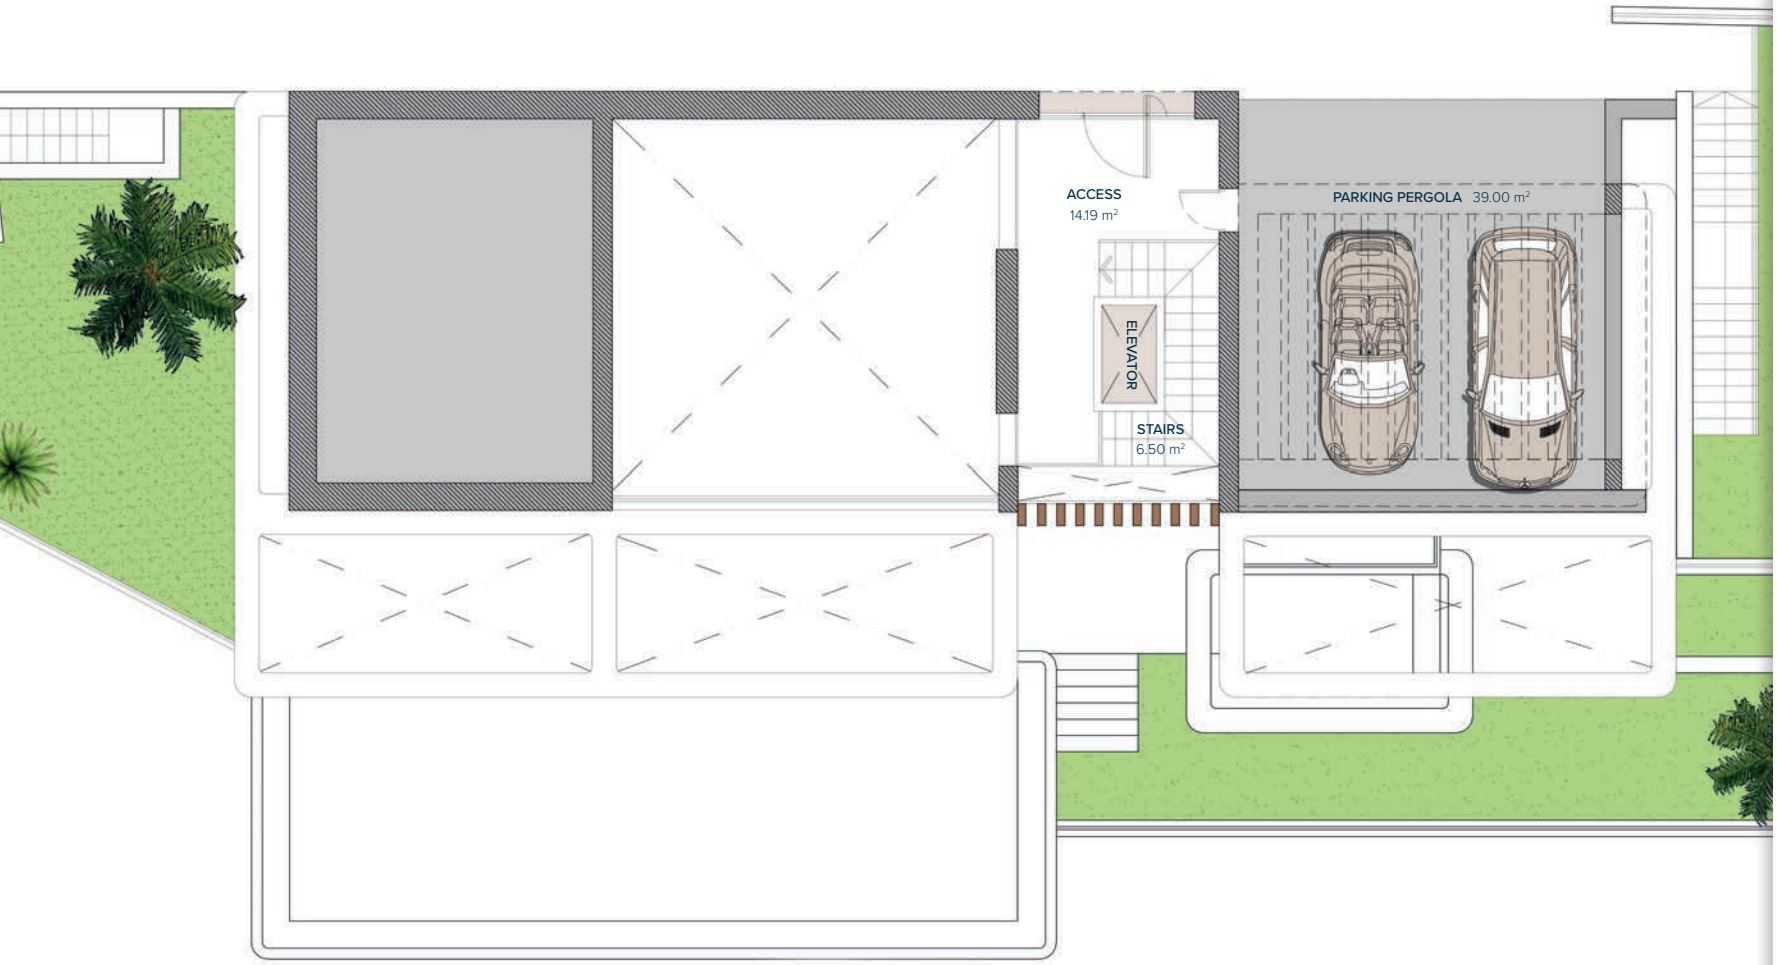

VILLA Nº7

SECOND FLOOR ENTRANCE


ACCESS	14,19 m²
STAIRS	6,50 m²
TOTAL	**20,69 m²**
PARKING (PERGOLA)	39,00 m²
TOTAL	**39,00 m²**

Entrance


2
1
0
-1

0 1 2 3 4 5
GRAPHIC SCALE 1:100

These images are not contractual but only for illustrative purposes. The images are subject to technical, legal or commercial modifications approved by the project management or the competent authority. The 3D images corresponding to the facades, common elements, and the rest of the spaces are merely indicative and will be subject to verification or Modification in the technical projects. The furniture of the 3D images is not included and the equipment of the villas will be indicated in the corresponding building and quality specifications. The energy certification corresponds with the one established in the project in process. All the information and documentation will be provided according to the terms established in the Royal Decree 515/1989 and in the rest of the autonomous or state regulations currently in force that could complement the Mentioned Decree.

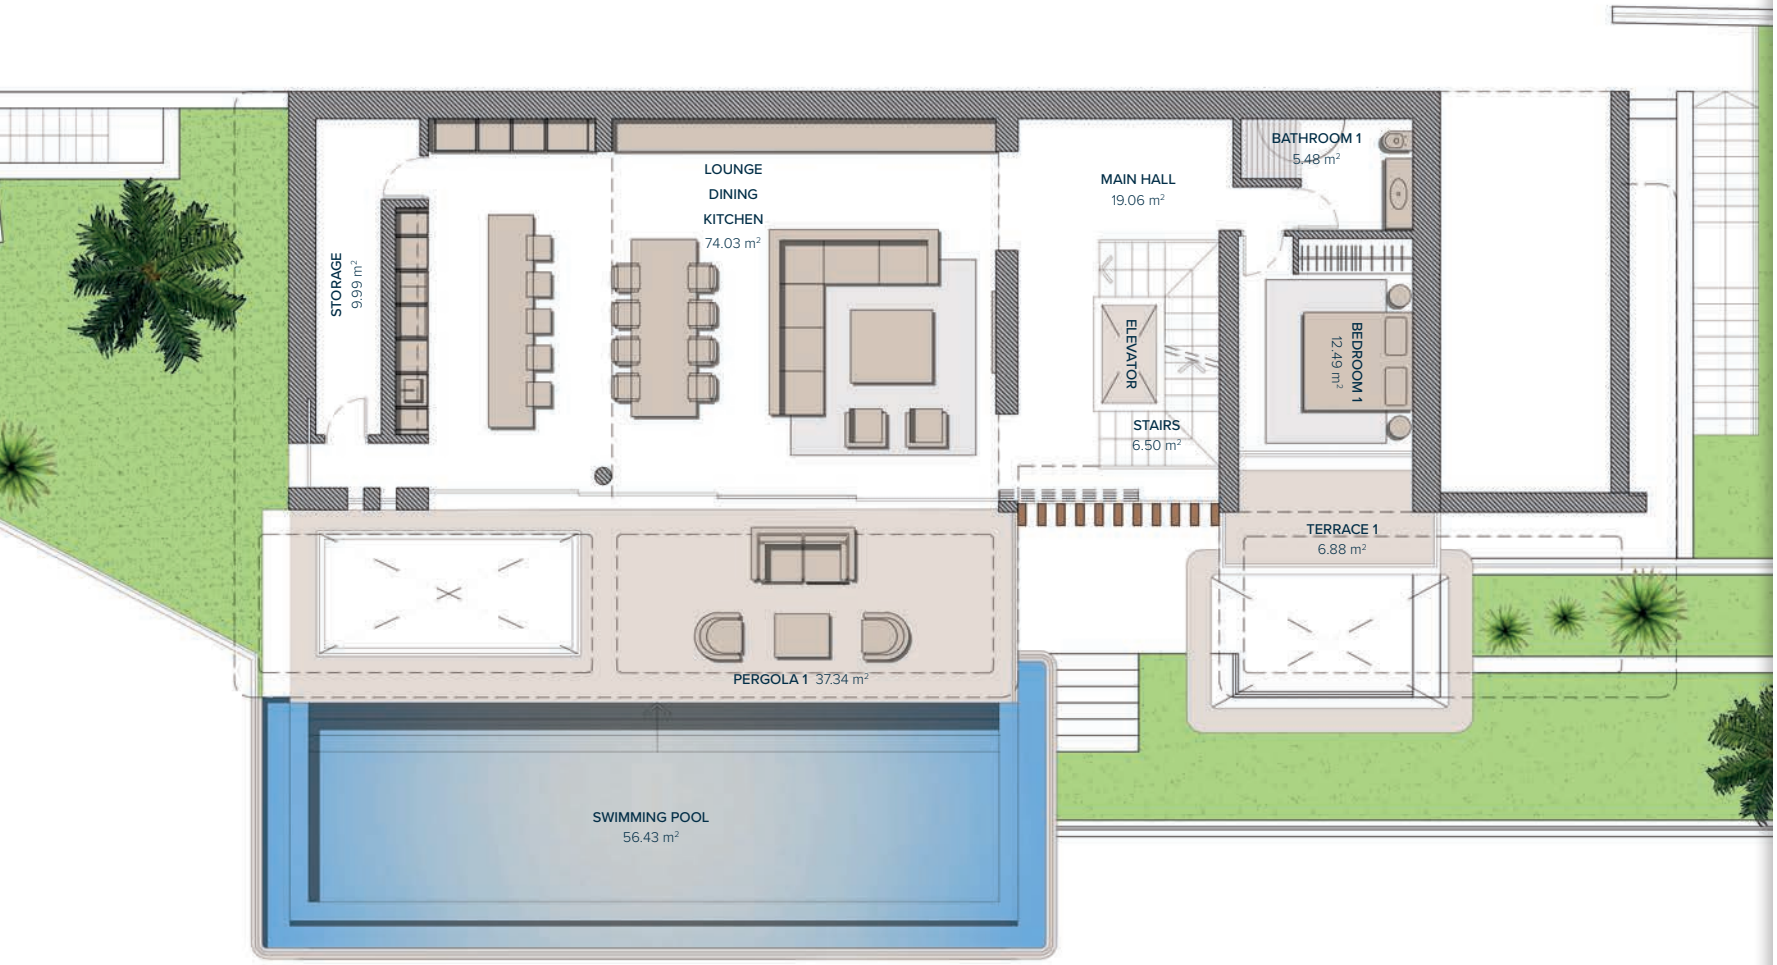



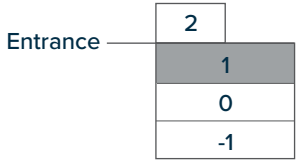

VILLA Nº7

FIRST FLOOR


LIVING AREA


MAIN HALL	19,06 m²
STAIRS	6,50 m²
LOUNGE-DINING-KITCHEN	74,03 m²
BATHROOM 1	5,48 m²
BEDROOM 1	12,49 m²
STORAGE	9,99 m²
TOTAL	**127,55 m²**


PERGOLAS & TERRACES

TERRACE 1	6,88 m²
PERGOLA 1	37,34 m²
TOTAL	**44,22 m²**

These images are not contractual but only for illustrative purposes. The images are subject to technical, legal or commercial modifications approved by the project management or the competent authority. The 3D images corresponding to the facades, common elements, and the rest of the spaces are merely indicative and will be subject to verification or Modification in the technical projects. The furniture of the 3D images is not included and the equipment of the villas will be indicated in the corresponding building and quality specifications. The energy certification corresponds with the one established in the project in process. All the information and documentation will be provided according to the terms established in the Royal Decree 515/1989 and in the rest of the autonomous or state regulations currently in force that could complement the Mentioned Decree.

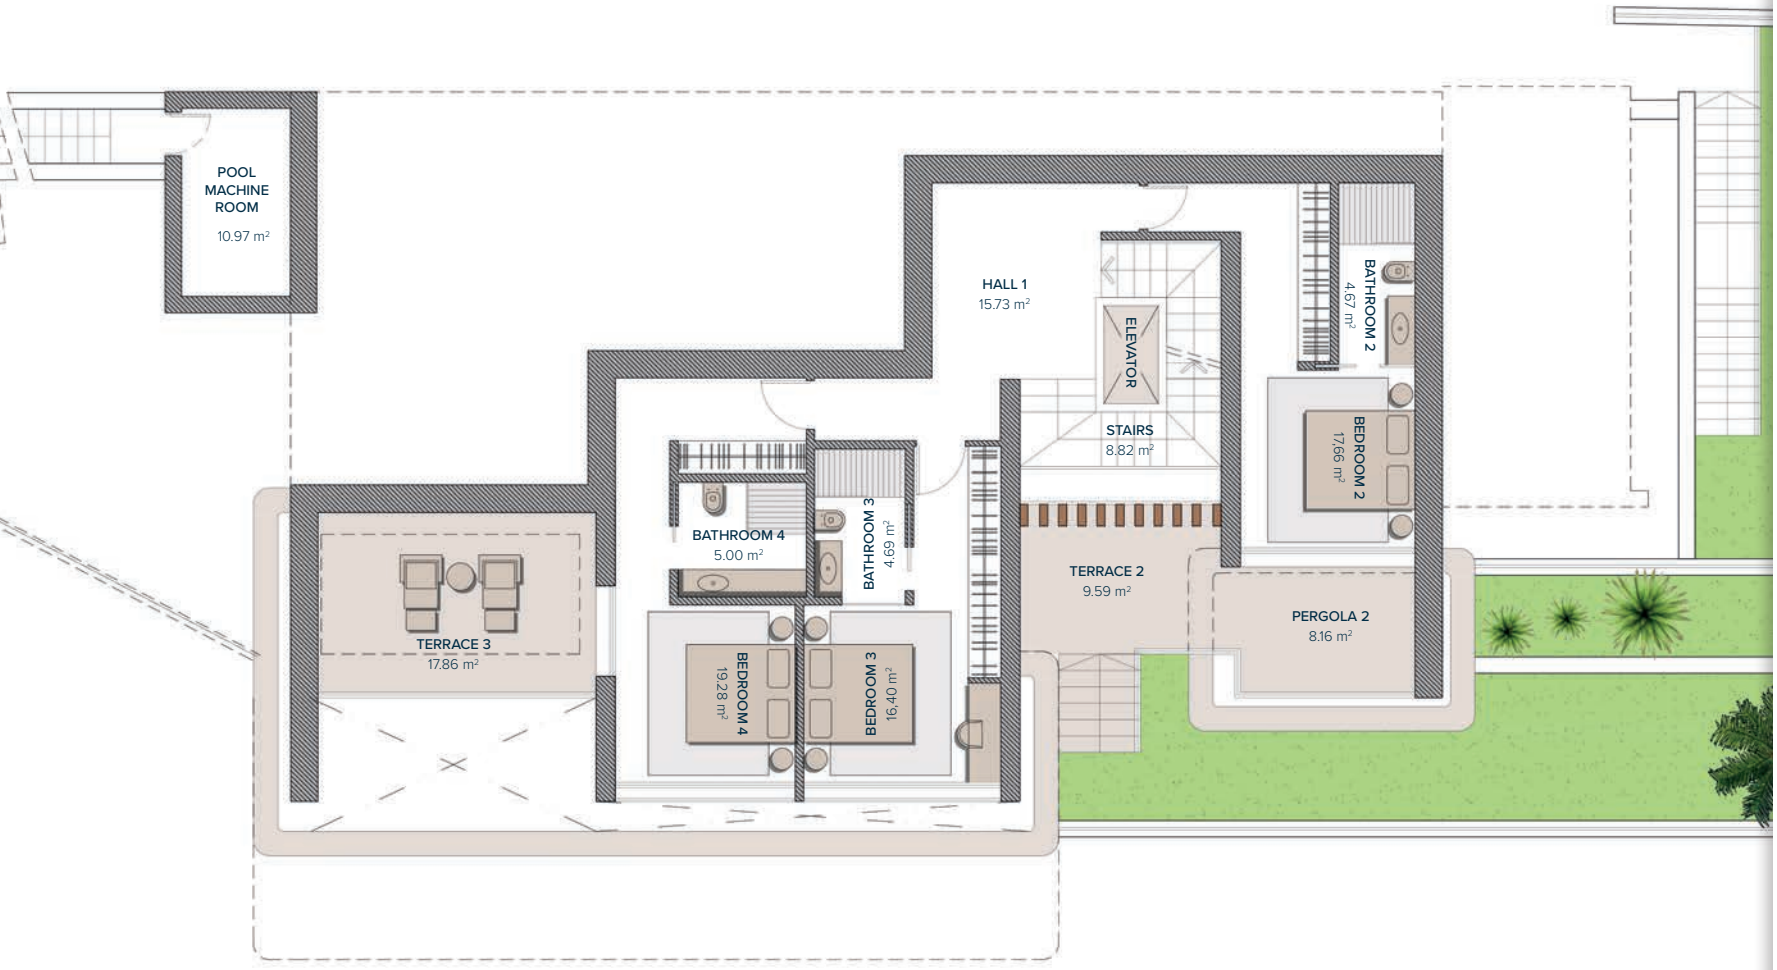

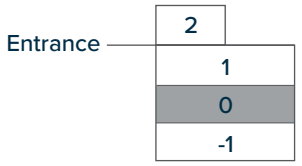

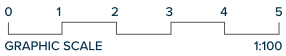

VILLA Nº7

GROUND FLOOR


BEDROOMS

HALL 1	15,73 m²
STAIRS	8,82 m²
BATHROOM 2	4,67 m²
BEDROOM 2	17,66 m²
BATHROOM 3	4,69 m²
BEDROOM 3	16,40 m²
BATHROOM 4	5,00 m²
BEDROOM 4	19,28 m²
TOTAL	**92,25 m²**

PERGOLAS & TERRACES

PERGOLA 2	8,16 m²
TERRACE 2	9,59 m²
TERRACE 3	17,86 m²
POOL MACHINE ROOM	10,97 m²
TOTAL	**46,13 m²**

These images are not contractual but only for illustrative purposes. The images are subject to technical, legal or commercial modifications approved by the project management or the competent authority. The 3D images corresponding to the facades, common elements, and the rest of the spaces are merely indicative and will be subject to verification or Modification in the technical projects. The furniture of the 3D images is not included and the equipment of the villas will be indicated in the corresponding building and quality specifications. The energy certification corresponds with the one established in the project in process. All the information and documentation will be provided according to the terms established in the Royal Decree 515/1989 and in the rest of the autonomous or state regulations currently in force that could complement the Mentioned Decree.

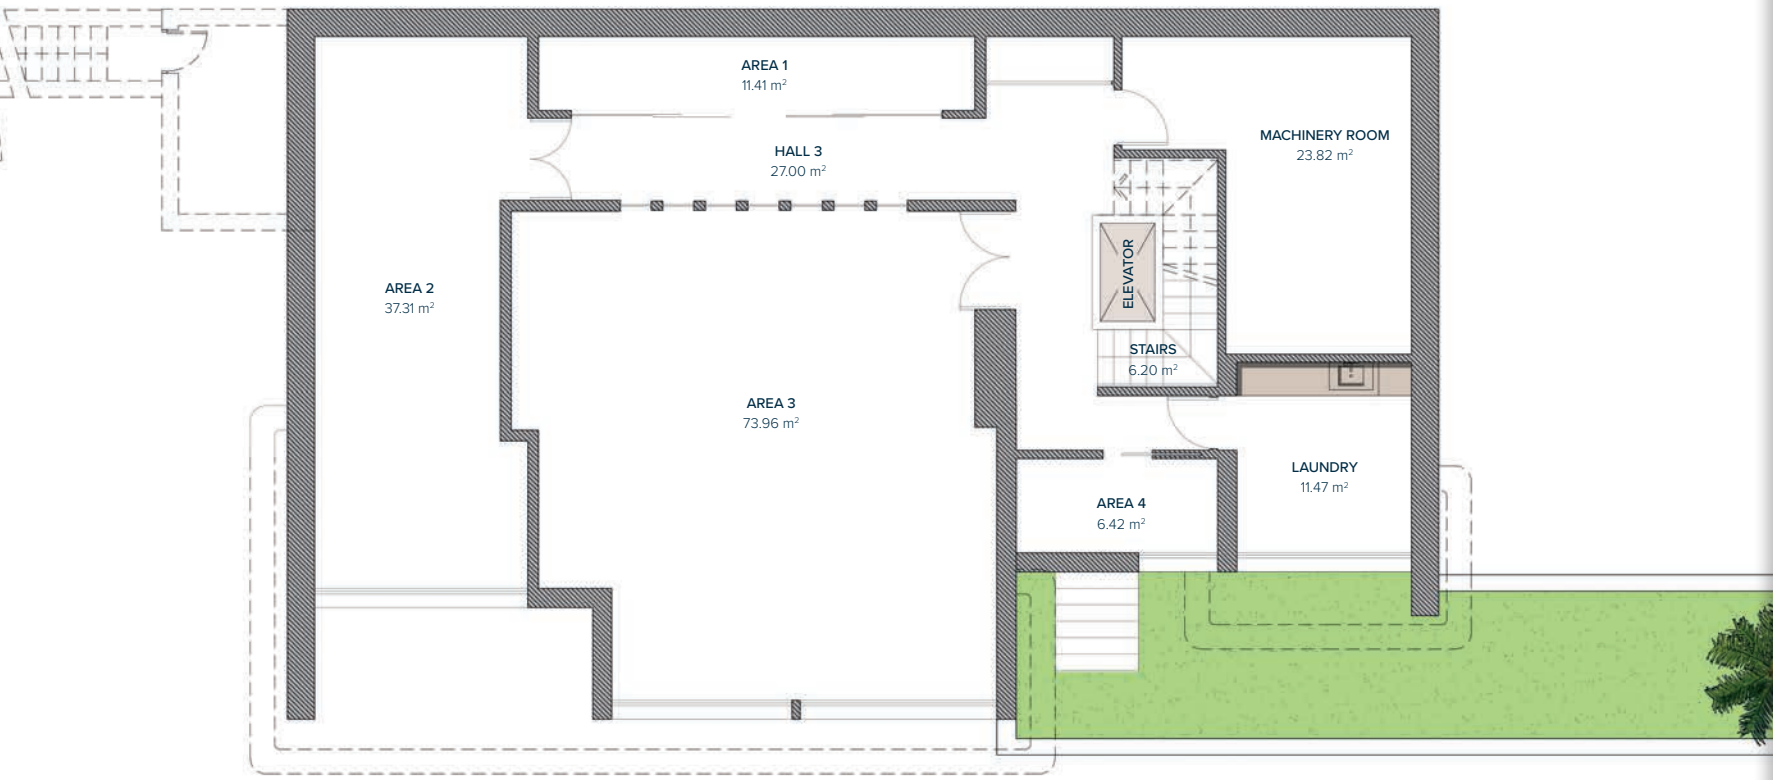


VILLA Nº7

BASEMENT

HALL 3	27,00 m²
AREA 1	11,41 m²
AREA 2	37,31 m²
AREA 3	73,96 m²
AREA 4	6,42 m²
STAIRS	6,20 m²
MACHINERY ROOM	23,82 m²
LAUNDRY	11,47 m²
PATIO (LIFT)	1,80 m²
TOTAL	**199,39 m²**

Entrance

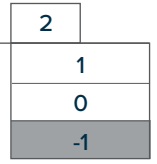



0 1 2 3 4 5
GRAPHIC SCALE 1:100

These images are not contractual but only for illustrative purposes. The images are subject to technical, legal or commercial modifications approved by the project management or the competent authority. The 3D images corresponding to the facades, common elements, and the rest of the spaces are merely indicative and will be subject to verification or Modification in the technical projects. The furniture of the 3D images is not included and the equipment of the villas will be indicated in the corresponding building and quality specifications. The energy certification corresponds with the one established in the project in process. All the information and documentation will be provided according to the terms established in the Royal Decree 515/1989 and in the rest of the autonomous or state regulations currently in force that could complement the Mentioned Decree.

VILLA Nº7


N
W
E
S
1
2
3
4
5
6
7
8
9
10
11
12
13
14
15
16
17
18

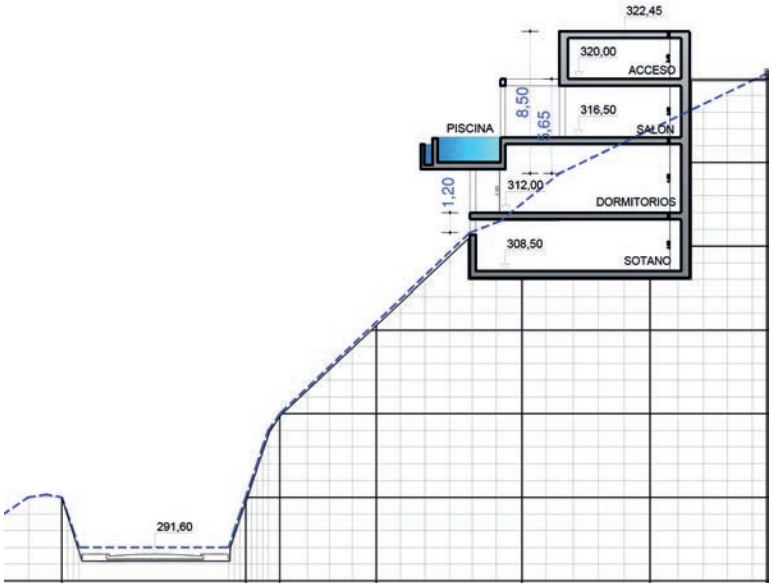
322,45
320,00
ACCESO
316,50
SALÓN
PISCINA
8,50
6,65
312,00
DORMITORIOS
1,20
308,50
SOTANO
291,60

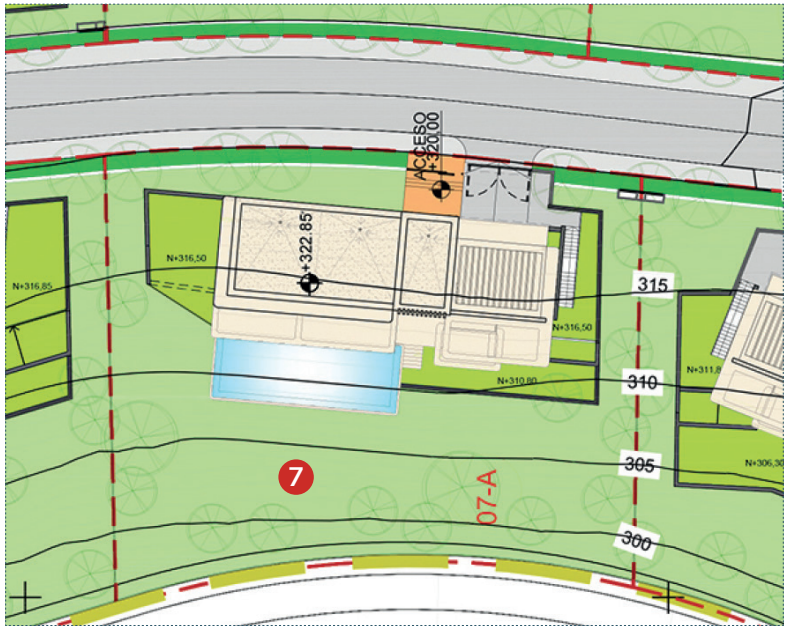
ACCESO
+320,00
+322,85
N+316,50
N+316,85
N+316,50
N+310,80
315
310
305
300
7
07-A

